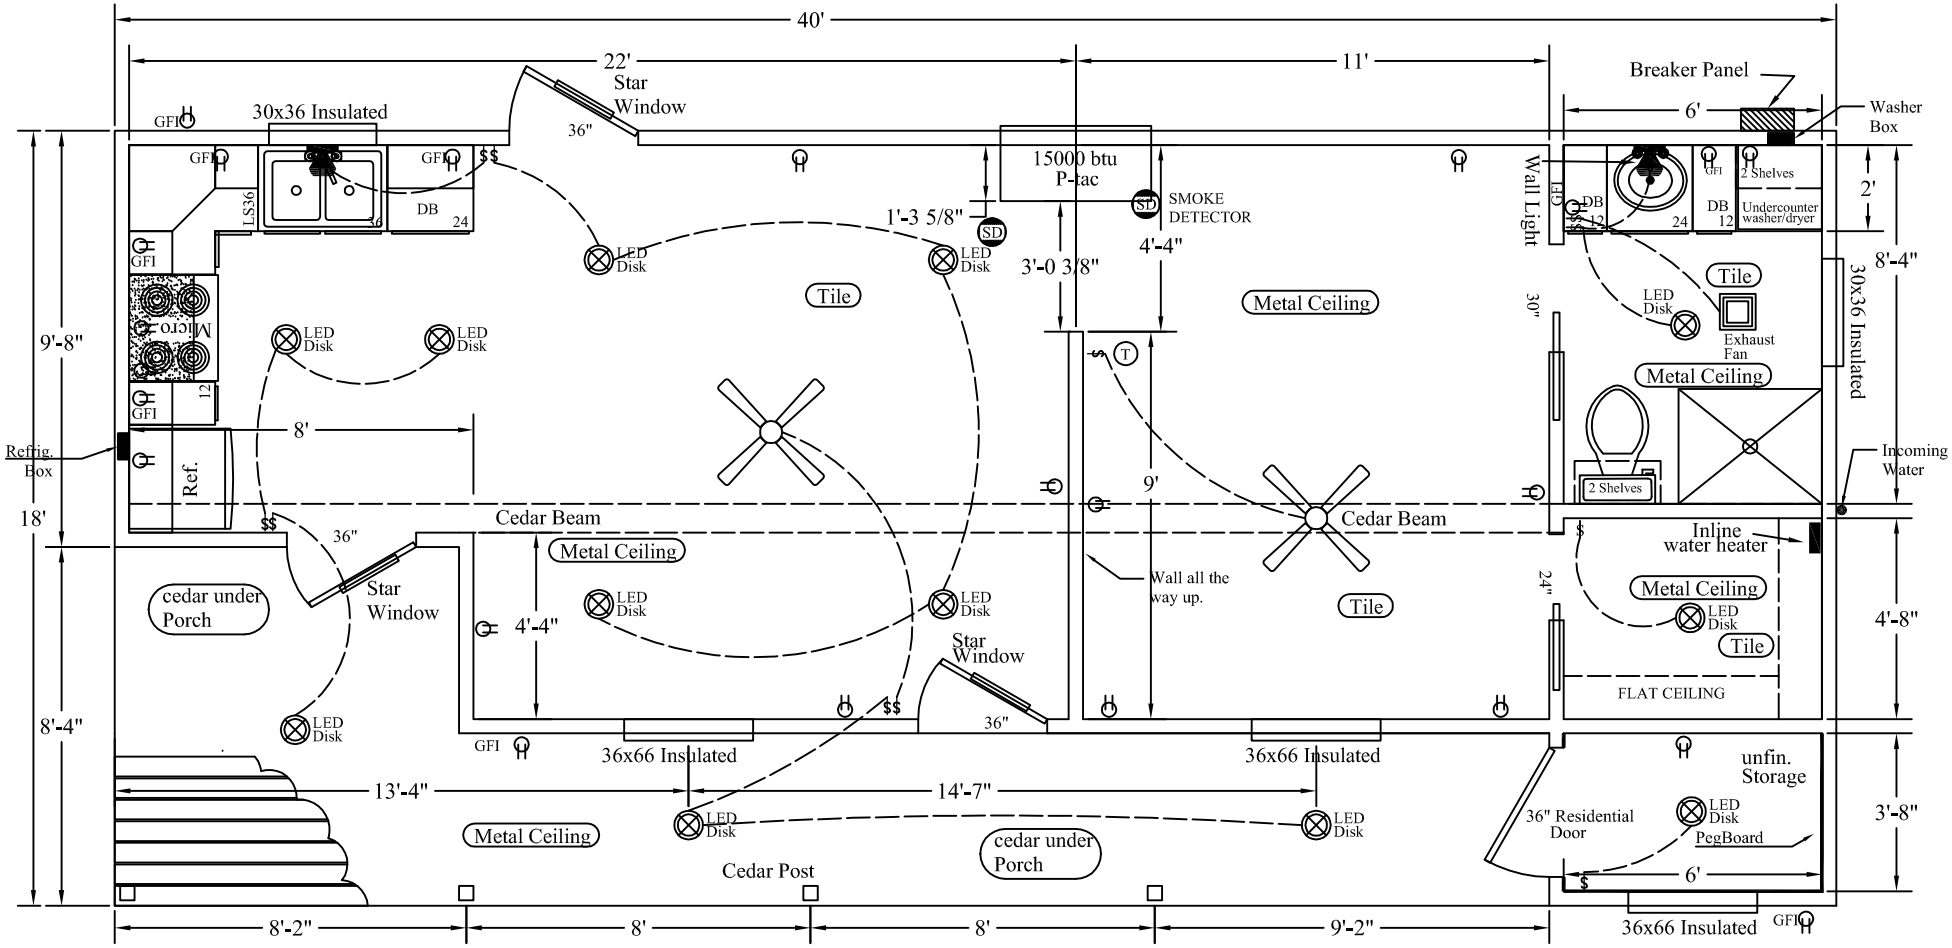

Heartland

Total: 720 sqft

Living: 528 sqft
Porch: 168 sqft
Storage: 24 sqft

Tile	
Cabinets	
Paneling	
Roof	
Body	
Shutters	
Win J-Rail	
Door Color	
Win Color	

Gable
Barn
2022
Heartland

GENERAL SHELTERS®