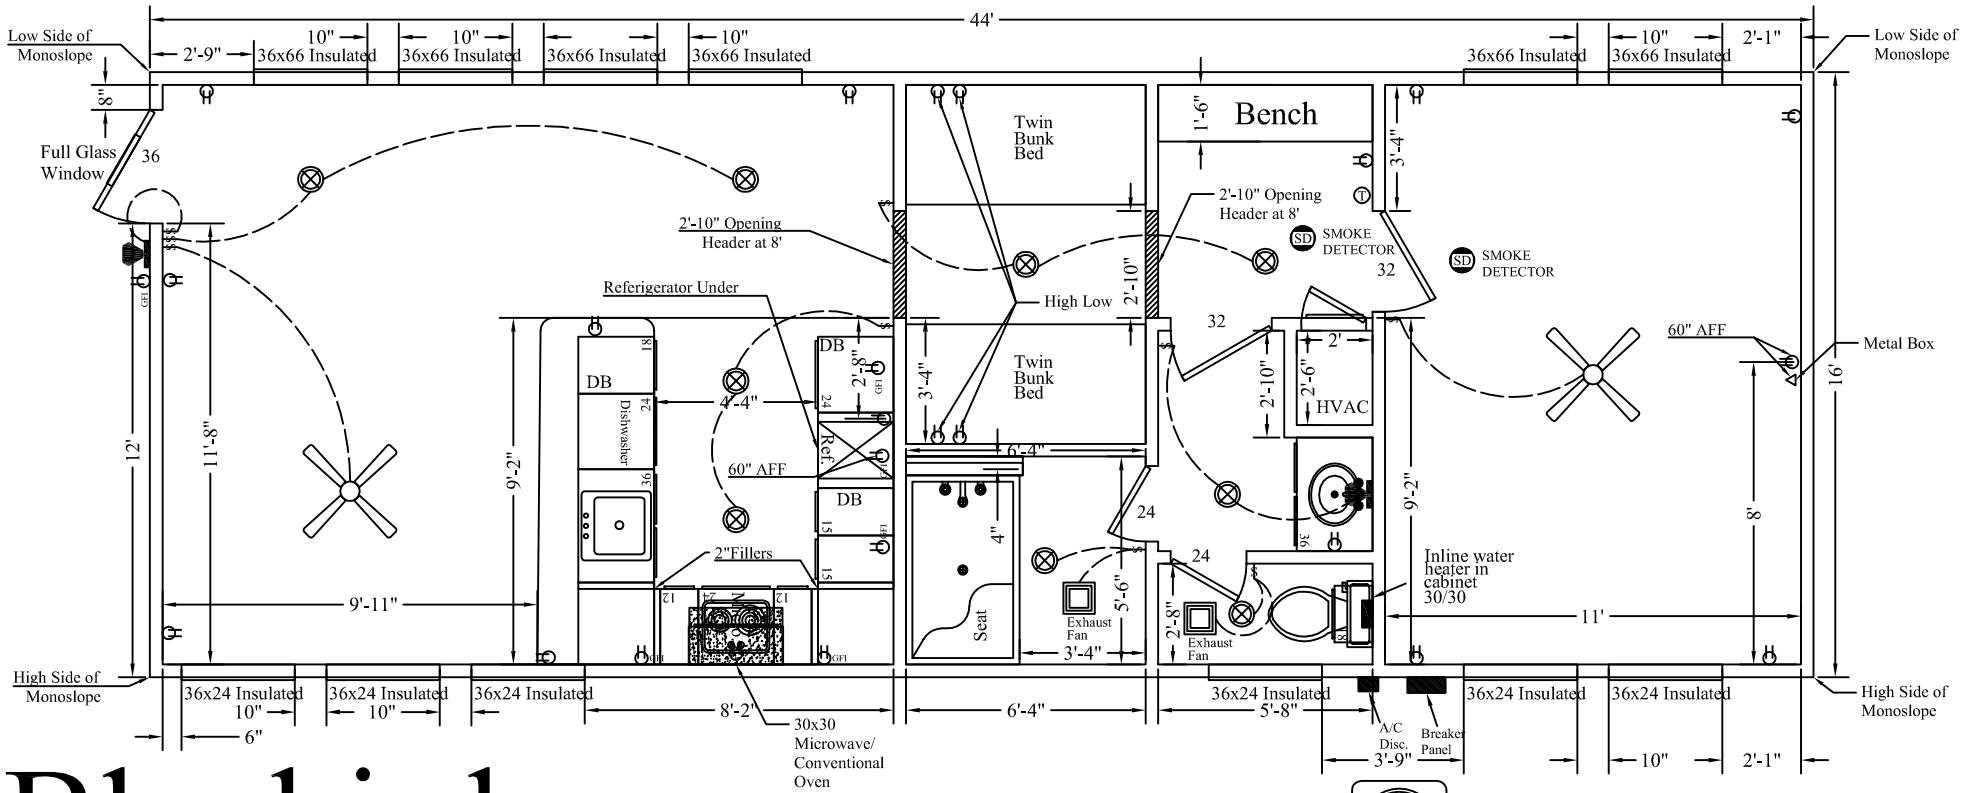

Bluebird - 704 sqft

Small windows on high side same distance from ceiling as low side

Tile	
Cabinets	
Paneling	
Roof	
Body	
Shutters	
Win J-Rail	
Door Color	
Win Color	

Z:\DWG's\Building Div\Dwg Catalog\2020 dwgs\2020_Cabins\Bluebird\Bluebird.dwg, 9/23/2020 10:02:37 AM

Mono

2020

Bluebird

GENERAL SHELTERS ®