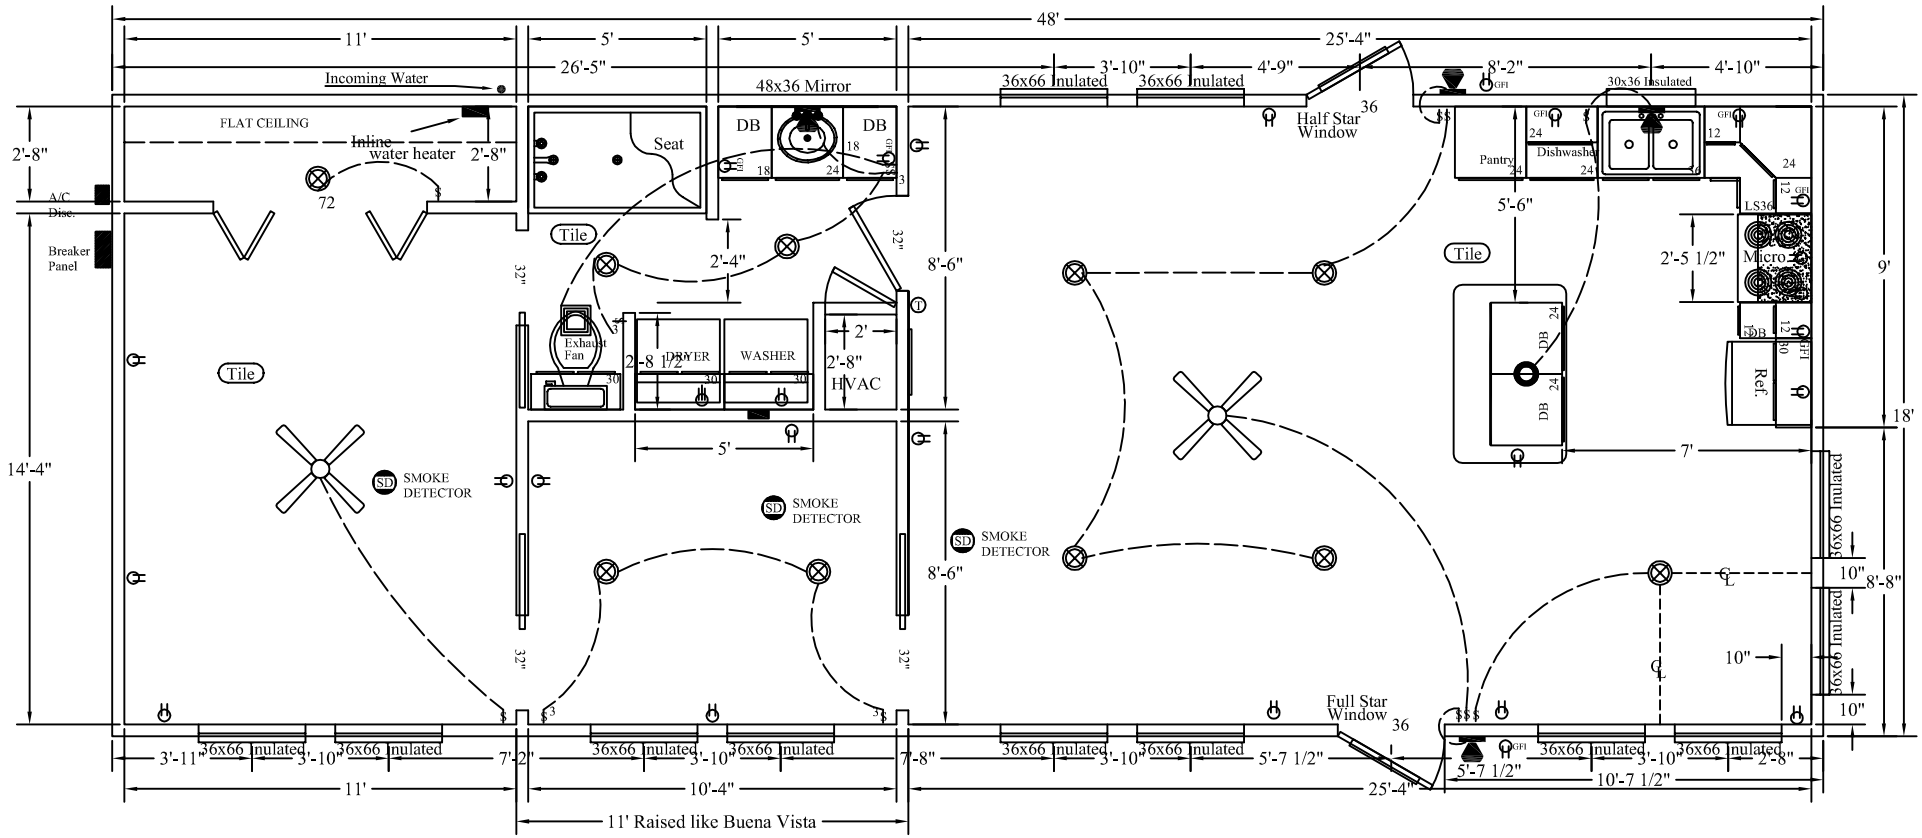

Dreamcatcher - 864 sqft

Tile	
Cabinets	
Paneling	
Roof	
Body	
Shutters	
Win J-Rail	
Door Color	
Win Color	

Gable

Barn

2021

Dreamcatcher

GENERAL SHELTERS ®