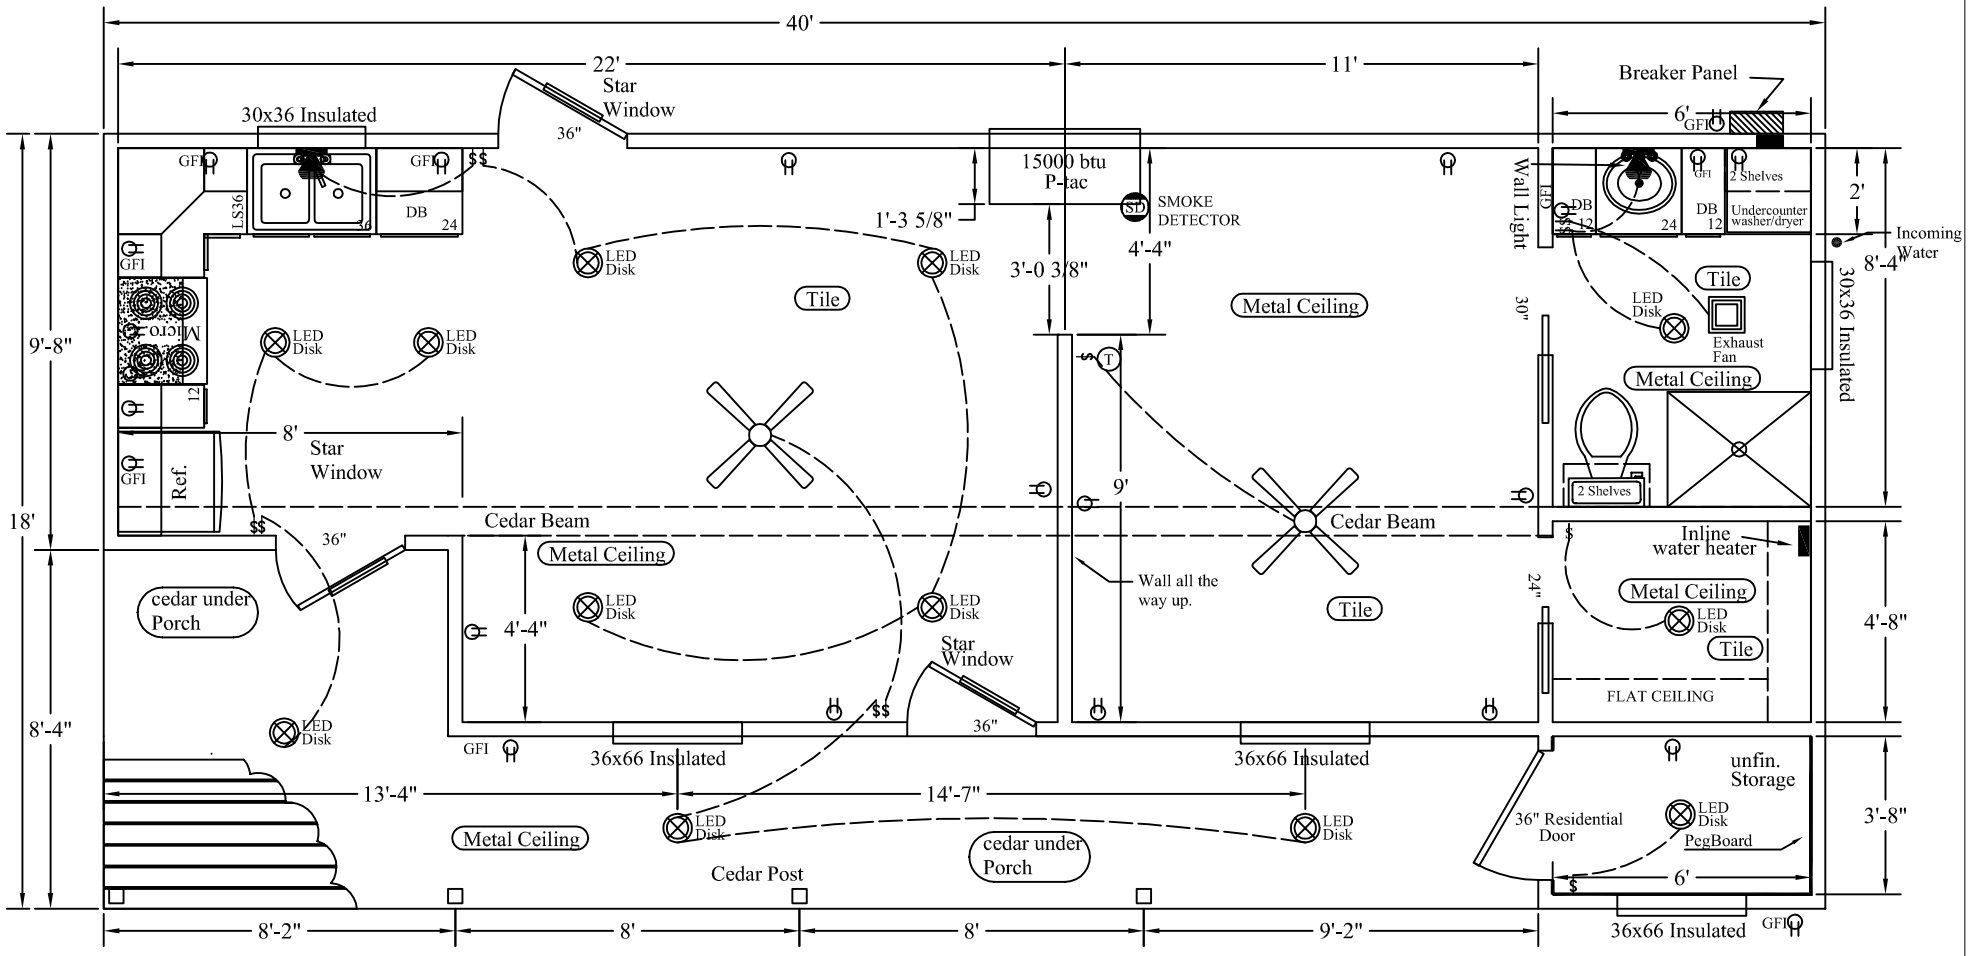


# Heartland

# Total: 720 sqft

Living: 528 sqft
Porch: 168 sqft
Storage: 24 sqft

| | |
|---|---|
| Tile | |
| Cabinets | |
| Paneling | |
| Roof | |
| Body | |
| Shutters | |
| Win J-Rail | |
| Door Color | |
| Win Color | |

Gable
Barn
2021
Heartland

GENERAL SHELTERS ®