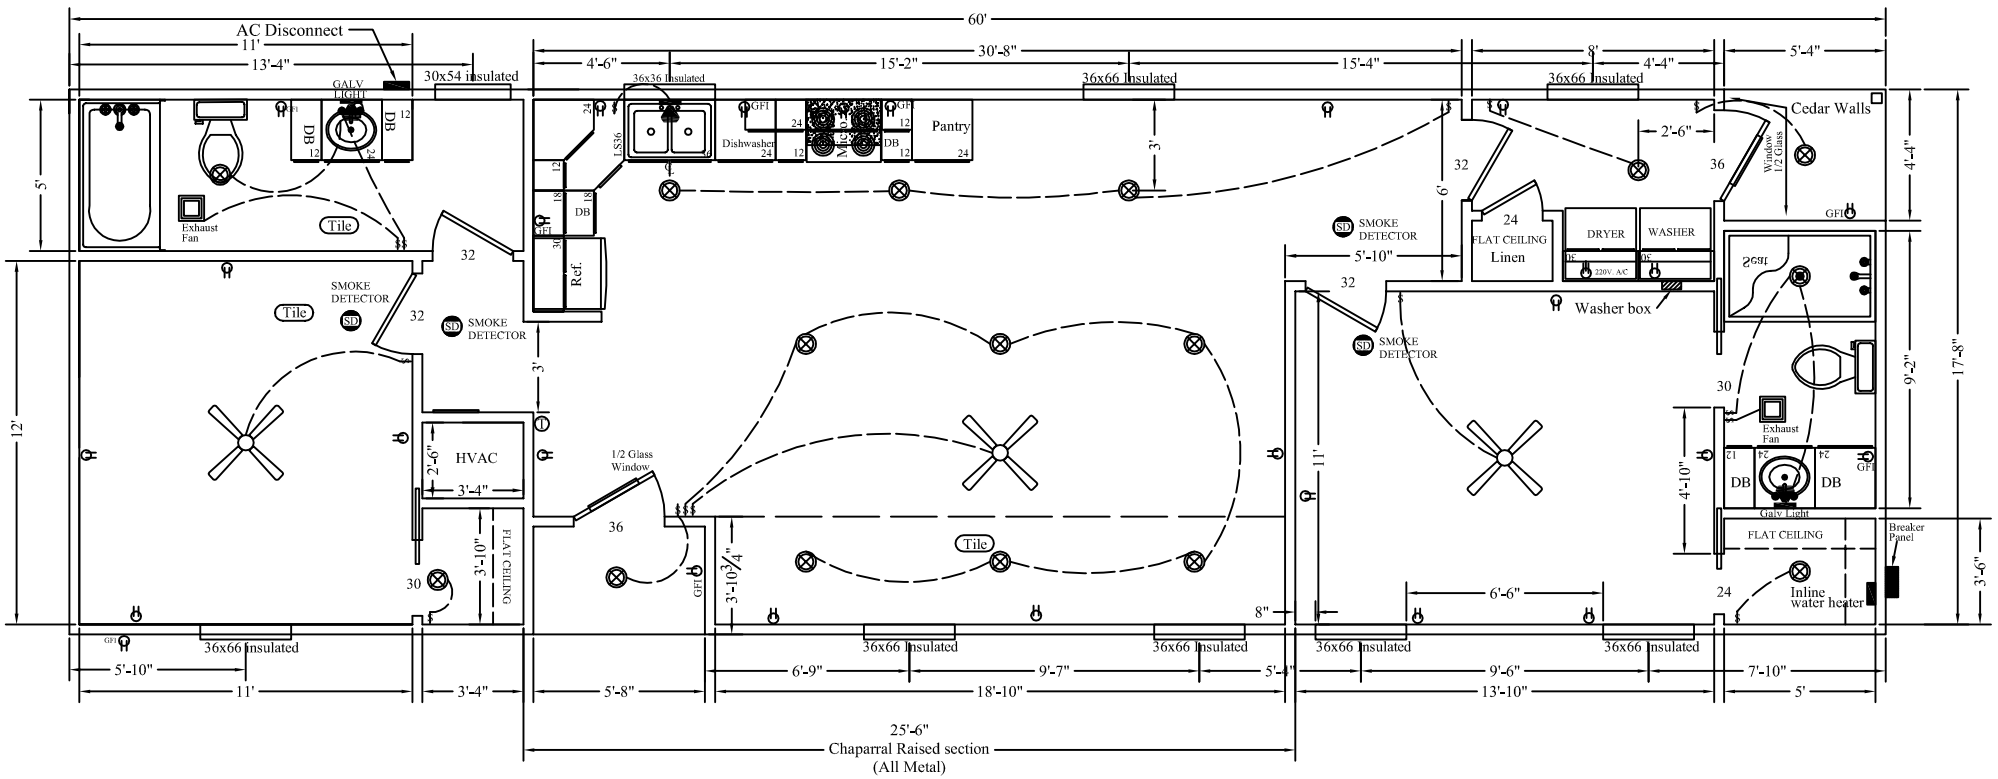


# Wild Rose -1080 sqft

| | |
|---|---|
| Tile | |
| Cabinets | |
| Paneling | |
| Roof | |
| Body | |
| Shutters | |
| Win J-Rail | |
| Door Color | |
| Win Color | |

Gable

Barn

2021

Wild Rose

GENERAL SHELTERS ®